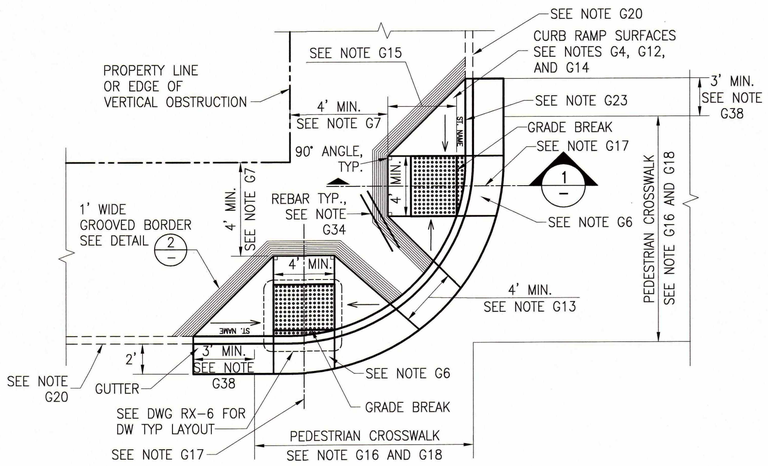

STANDARD CURB RAMP PLAN A
TYPICAL INTERSECTION RETURN

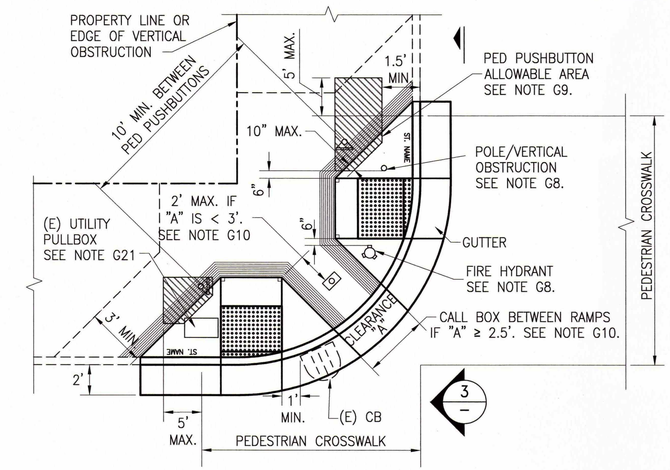

STANDARD CURB RAMP PLAN A1
UTILITY PLACEMENT

SHEET NOTES

1. SEE ALL GENERAL NOTES AND DESIGN AND CONSTRUCTION CONSTRAINTS AND LIMITS ON SHEETS RX-2 THRU RX-4.
2. CURB EDGE AND INLET/OUTLET TREATMENT PER PUBLIC WORKS SIDEWALK LANDSCAPING STANDARDS AND PUBLIC WORKS/PUC GREEN STORMWATER STANDARDS.

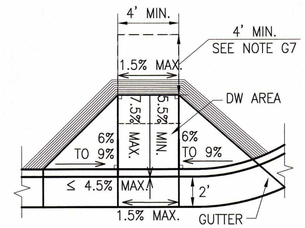

STANDARD 90° CURB RAMP C -

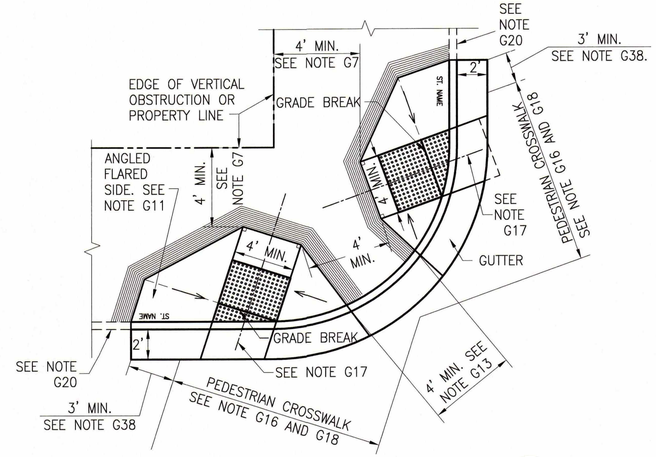

DIAGONAL CURB RAMP PLAN B
TYPICAL DIAGONAL LAYOUT

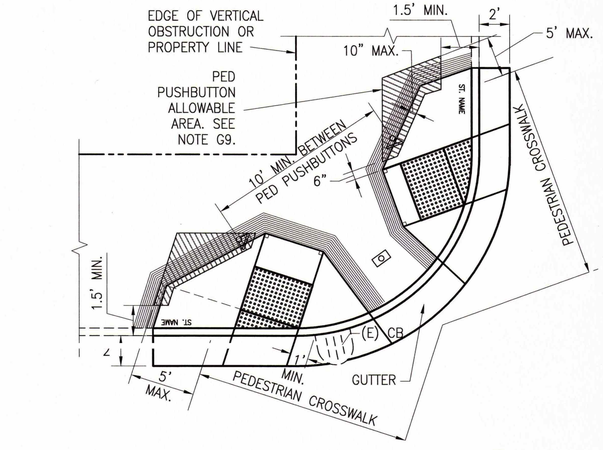

DIAGONAL CURB RAMP PLAN B1
UTILITY PLACEMENT

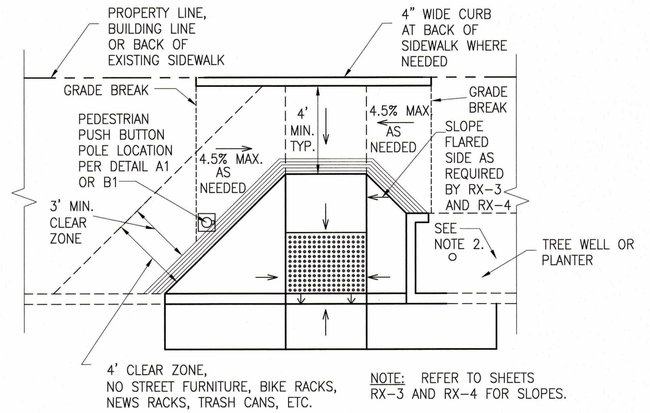

CURB RAMP AT PLANTER D -

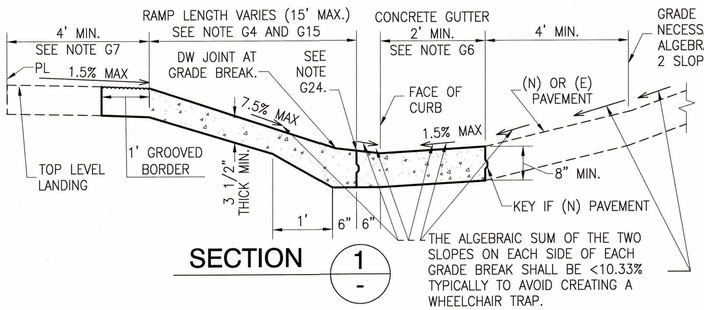

SECTION 1 -

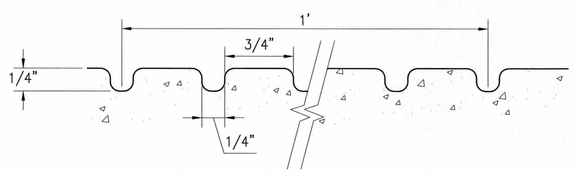

GROOVED BORDER DETAIL 2 -

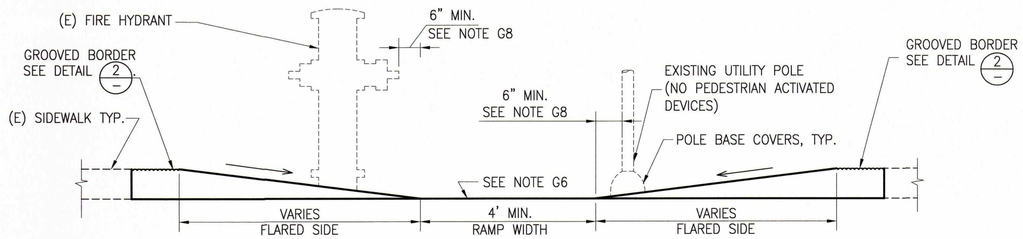

FRONT ELEVATION 3 -

APPROVED: [signature] 1/27/17
PUBLIC WORKS DISABILITY ACCESS COORDINATOR DATE:
EFFECTIVE DATE: 4/3/2017

NO.	DATE	DESCRIPTION	BY	APP.

TABLE OF REVISIONS

REFERENCE INFORMATION & FILE NO. OF SURVEYS

SAN FRANCISCO PUBLIC WORKS

DESIGN & ENGINEERING
PUBLIC WORKS
CITY & COUNTY OF SAN FRANCISCO
30 VAN NESS AVENUE, 5TH FLOOR
SAN FRANCISCO, CA 94102 - 6028

		Date:
Acting Section Mgr:	DEANNA CALLEROS	1/27/17
Division Mgr:	PATRICK RIVERA	1/27/17
Acting City Engineer:	JOHN THOMAS	1/27/17

DESIGNED:	PUBLIC WORKS	DATE: 01/17
DRAWN:	PUBLIC WORKS	DATE: 01/17
CHECKED:	PUBLIC WORKS	DATE: 01/17

REGISTERED PROFESSIONAL ENGINEER
DEANNA M. CALLEROS
No. C59411
CIVIL
STATE OF CALIFORNIA
1/27/17

SCALE: NOT TO SCALE

SHEET OF SHEETS: 5 OF 11

ACCESSIBLE STREET CROSSING STANDARD

STANDARD CURB RAMP PLANS

CONTRACT NO. NONE
DRAWING NO. RX-5
FILE NO. 102,858
REV. NO.